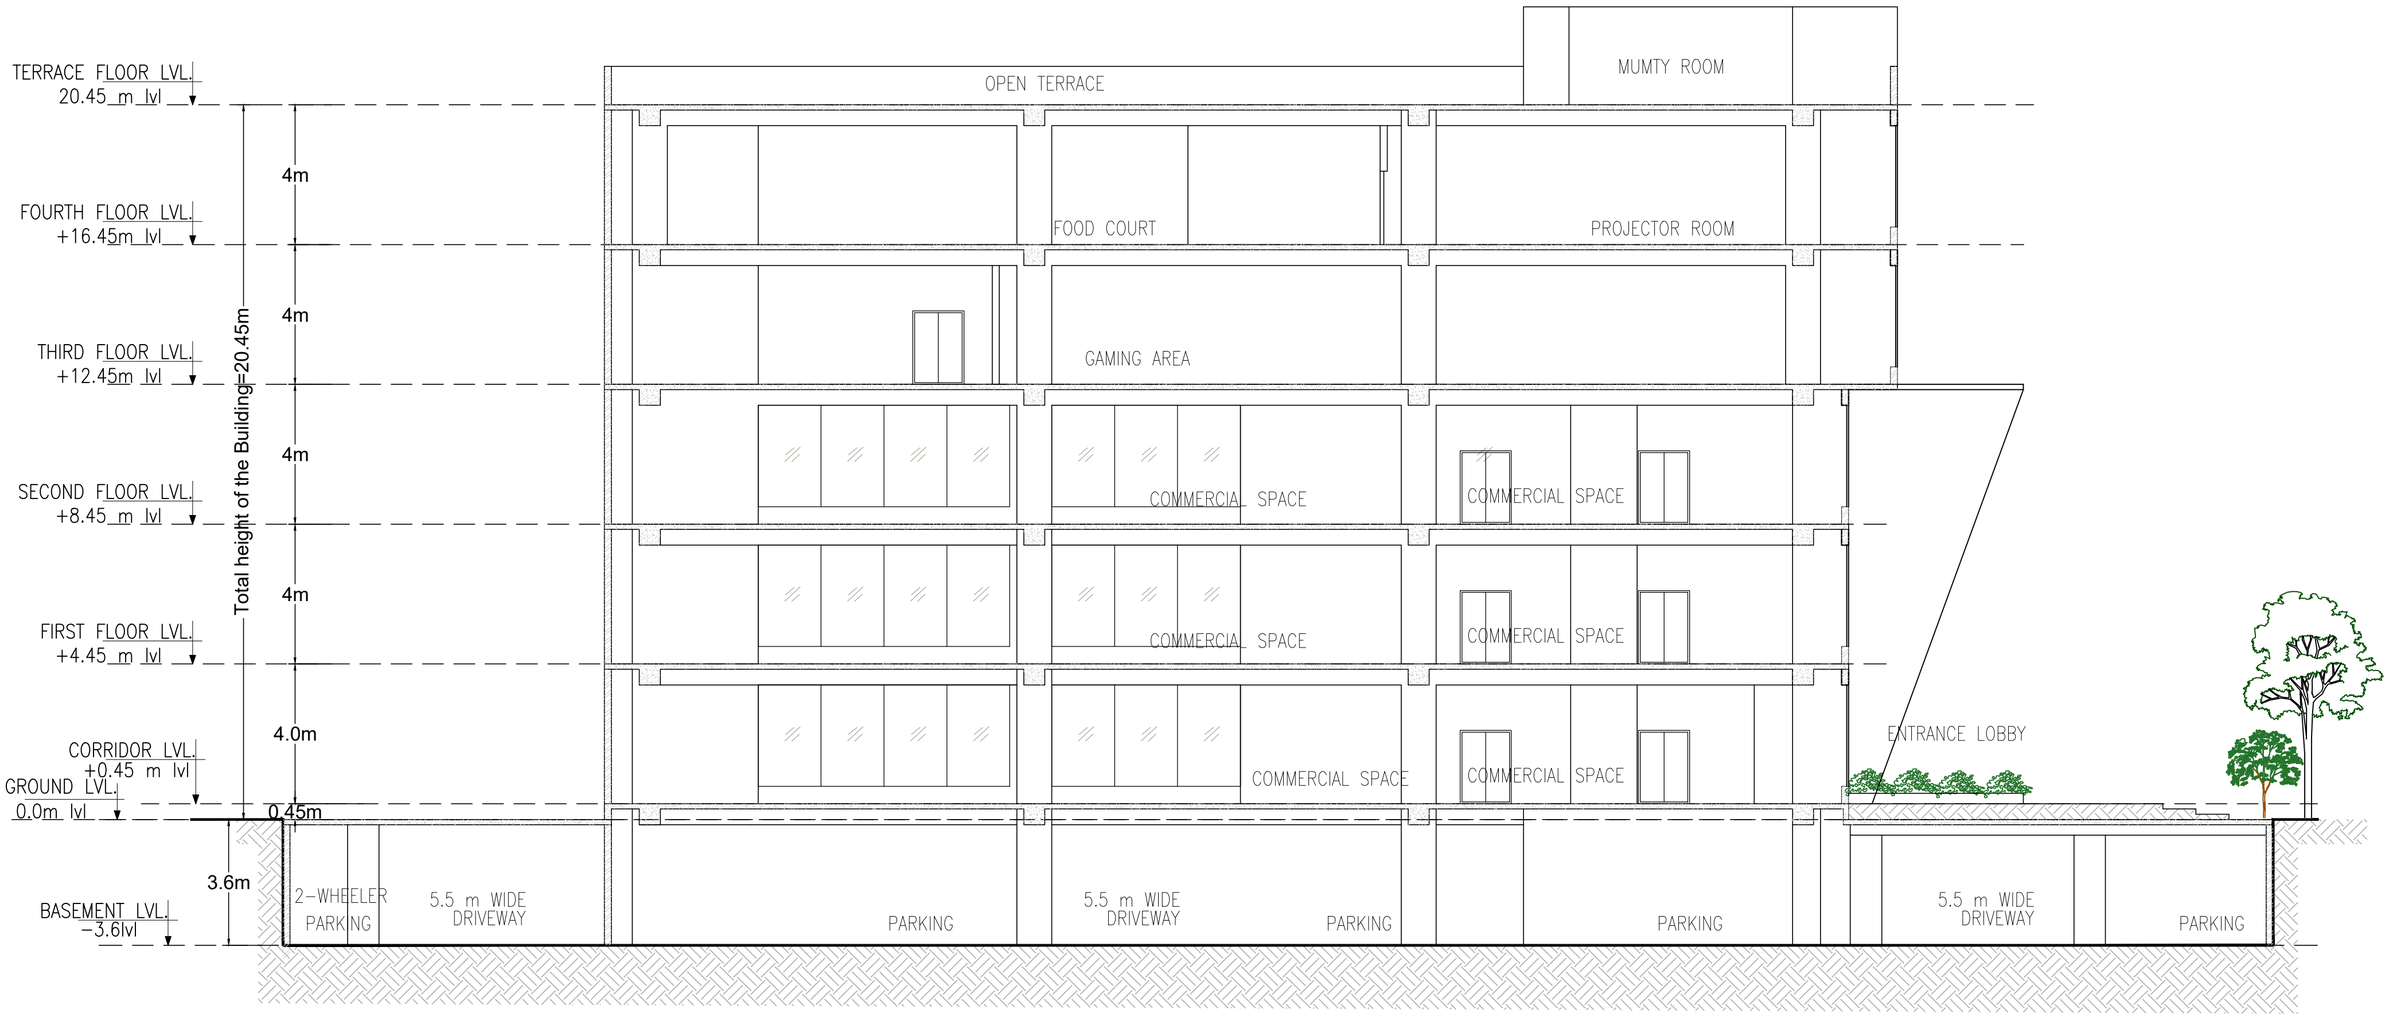
TERRACE FLOOR LVL.
20.45 m lvl
FOURTH FLOOR LVL.
+16.45m lvl
THIRD FLOOR LVL.
+12.45m lvl
SECOND FLOOR LVL.
+8.45 m lvl
FIRST FLOOR LVL.
+4.45 m lvl
CORRIDOR LVL.
+0.45 m lvl
GROUND LVL.
0.0m lvl
BASEMENT LVL.
−3.6lvl
Total height of the Building=20.45m
4m
4m
4m
4m
4.0m
0.45m
3.6m
OPEN TERRACE
MUMTY ROOM
FOOD COURT
PROJECTOR ROOM
GAMING AREA
COMMERCIAL SPACE
COMMERCIAL SPACE
COMMERCIAL SPACE
COMMERCIAL SPACE
COMMERCIAL SPACE
COMMERCIAL SPACE
ENTRANCE LOBBY
2−WHEELER PARKING
5.5 m WIDE DRIVEWAY
PARKING
5.5 m WIDE DRIVEWAY
PARKING
PARKING
5.5 m WIDE DRIVEWAY
PARKING

SECTION @XX